A.I.A. FILE NO 26-D

A

B

C

A. Pacific Savings & Loan—Rick Farber, Designer
B. San Bernardino Courthouse—Stiles & Robert Clements, A.I.A.
C. Capitol Records Bldg.—Welton Becket & Assoc., F.A.I.A.
D. Los Angeles Sports Arena—Welton Becket & Assoc., F.A.I.A.
E. North Kansas City Bowling Center—A. C. Martin, A.I.A.
F. San Juan Intercontinental Hotel—R. F. France & Son, A.I.A.
G. Sears, Pasadena—Stiles & Robert Clements, A.I.A.

D

E

R

Rebco's in front

REBCO

INCORPORATED

340 NORTH AVE. 23, LOS ANGELES 31, CALIFORNIA, CAPITOL 2-9108

LACKAWANNA AVENUE, WEST PATERSON, NEW JERSEY

G

F

REBCO

ALUMINUM BUILDING PRODUCTS

STORE FRONTS - ENTRANCES

Rebco's extruded aluminum store fronts and entrances are of the highest quality. A complete new line of door frame and sash sections, in a variety of sizes incorporates a new vinyl glazing principle, allows more freedom and flexibility in design.

Rebco's new division and mullion bars with snap on faces for the first time eliminates all exposed methods of fastening. Combined with new snap on face sash sections and vinyl glazed door frame sections, an entire storefront installation is practical without exposing fastening screws.

In keeping with our policy of improving and expanding Rebco's products a complete and comprehensive line of the following products are available:

- Welded aluminum entrance doors, frames and hardware.
- Sash, sill covers and bulkhead trim.
- Division bars, mullion bars and corner bars.
- Curtain wall sections and operating sash.
- Awning hoods, canopy facias and louvered canopies.
- Access doors and slide up windows.
- Aluminum hand rails.
- Extruded and formed aluminum facing materials.
- Aluminum and Stainless Steel mirror frames and mirror moldings.
- Aluminum letters, name plate holders and inserts.
- Interior partitions and movable walls.
- Chalk board moldings and counter posts.
- Miscellaneous tubes, bars, channels, angles and pipe.

Scale ¼ Size

ALUMINUM ENTRANCE DOORS

Rebco, pioneers of the 100% penetration deep weld, manufactures a complete line of narrow stile entrance doors as well as wide stile doors for monumental use and flush panel doors for full design flexibility. Distinctive push pull hardware is available in many types including special inserts for store identification and color accent. Rebco's aluminum entrance doors are of the finest construction, workmanship and finish. Full details are in Rebco's complete catalog, available on request.

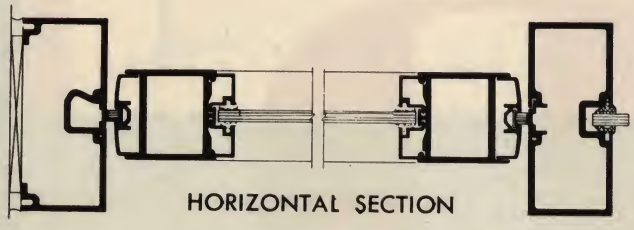

HORIZONTAL SECTION

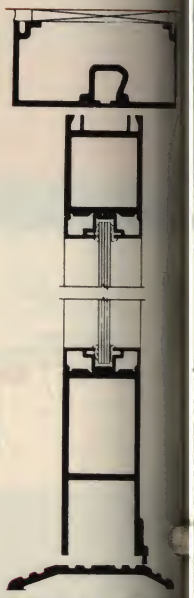

VERTICAL SECTION

VINYL GLAZED DOOR FRAME SECTIONS

DF-44-J
1¾" x 4"

DF-44-2R
1¾" x 4"

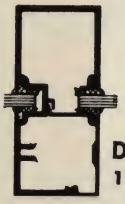

DF-410
1¾" x 4"

DF-5-J
1¾" x 5"

DF-5-2R
1¾" x 5"

DF-112
1¾" x 5"

DF-113
1¾" x 5"

REBCO INC., WEST PATERSON, NEW JERSEY — NOW UNDER CONSTRUCTION

Designed to service the Eastern Seaboard, REBCO is pleased to announce the construction of its new plant and office building on Lackawanna Ave., West Paterson, New Jersey. Covering over 18,000 square feet this plant will incorporate the newest and finest facilities for anodizing, porcelain enameling and fabricating of aluminum.

DOOR FRAME SECTIONS

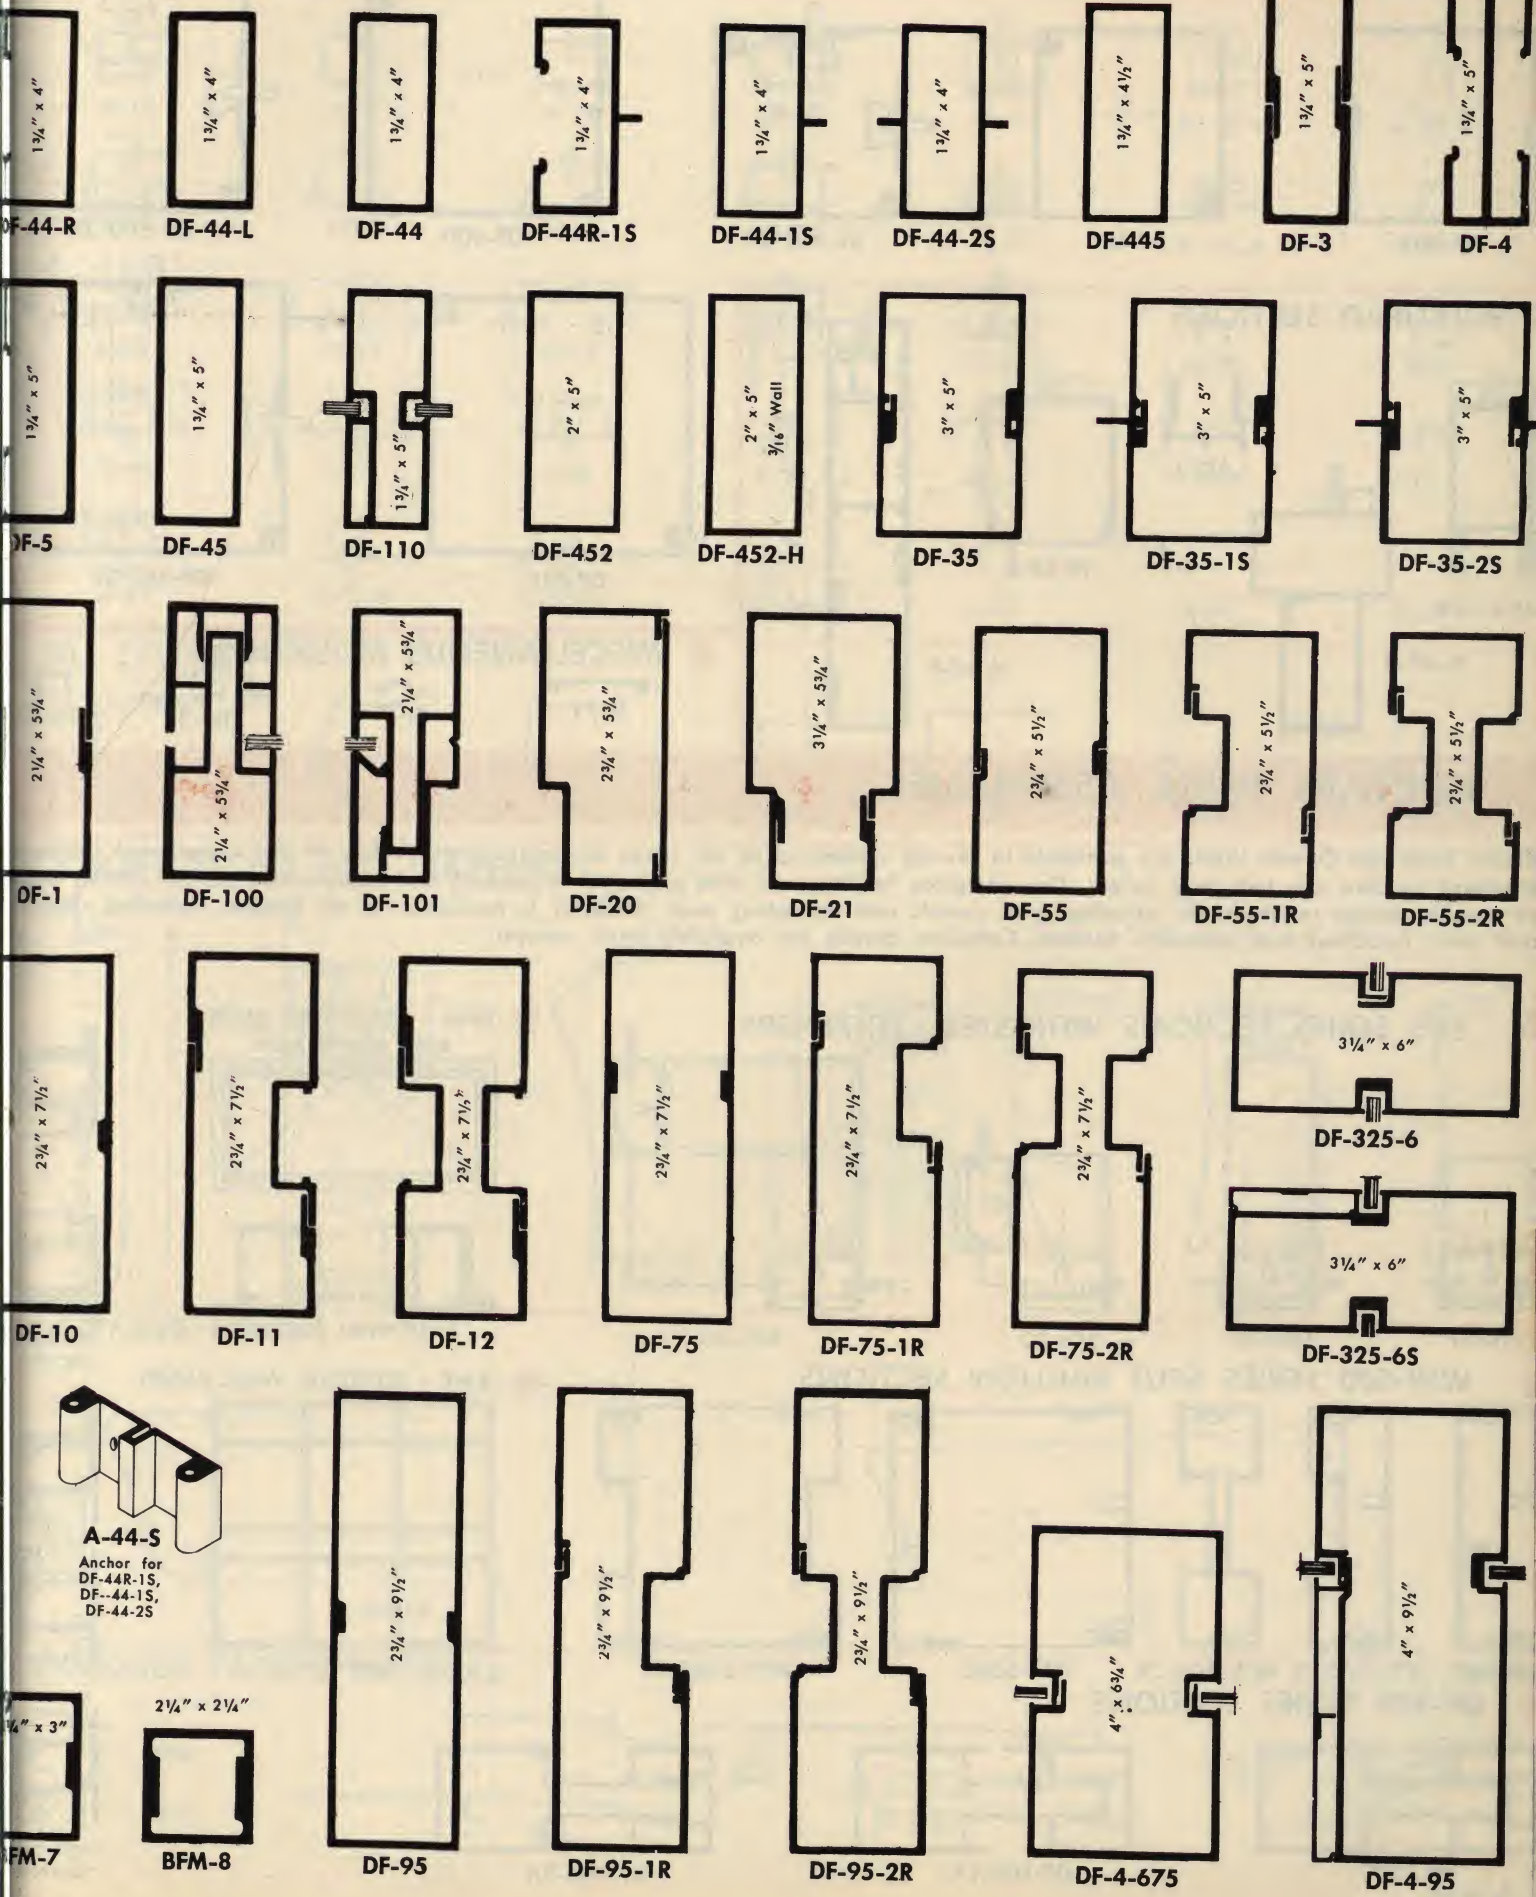

Scale ¼ Size

CORNER POSTS

DF-400

DF-401

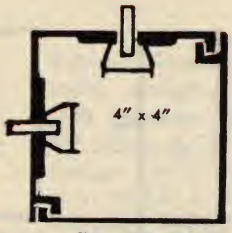

DF-401-2R

DF-500

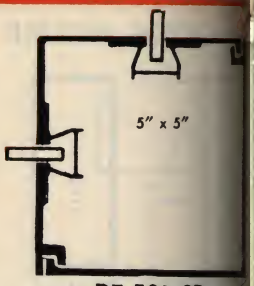

DF-500-2R

BULKHEAD SECTIONS

M-25-3B

AG-3

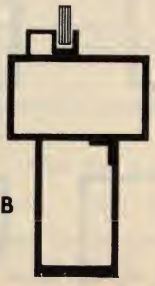
M-27-B

M-26-B

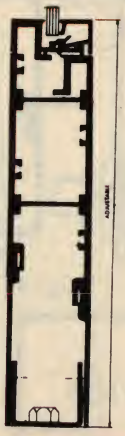
M-60-B

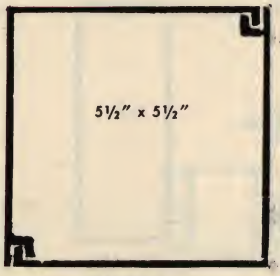

DF-550

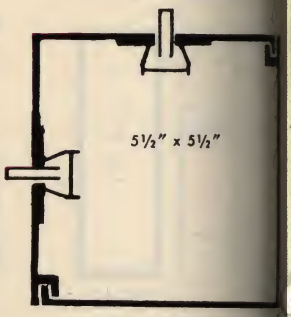

DF-550-2R

MISCELLANEOUS MOLDINGS

 
M-71

M-72

DS-3

DS-4

CURTAIN WALL ASSEMBLIES

Rebco Aluminum Curtain Walls are available in several systems to fit all types of construction. A few of the component parts of standard sections are indicated below. Our complete facilities are also available to produce and manufacture custom curtain walls to specific design requirements including grid, panels and operating sash. Material is available in all finishes including regular and color anodized and porcelain enamel. Complete details are available upon request.

SDS SERIES SECTIONS WITH STEEL STIFFENERS

SDS-20

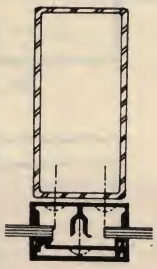
SDS-40

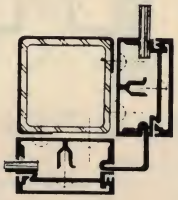
SCS-20

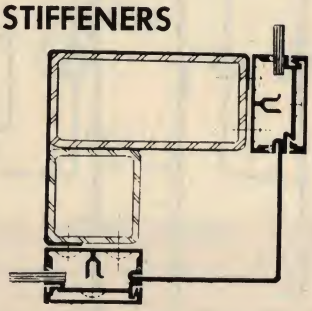
SCS-40

RPW - PROJECTED SASH
RPH - HOPPER SASH

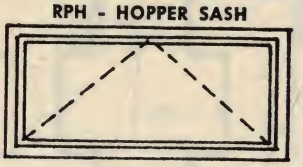

HORIZONTAL SECTION

VERTICAL SECTION

WW-500 SERIES SPLIT MULLION SECTIONS

WW-500 WW-500-1R WW-500-2R

WW-500C

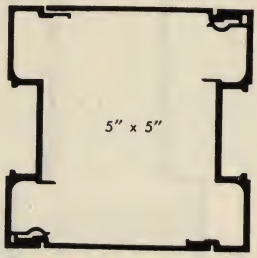

WW-500C-2R

RWP - WINDOW WALL PANEL

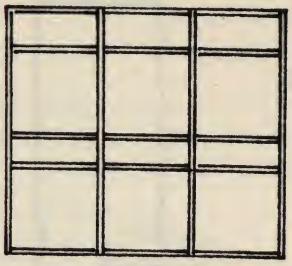
ELEVATION

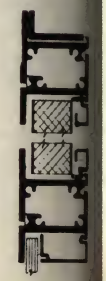
VERTICAL SECTION

DF-100 SERIES SECTIONS

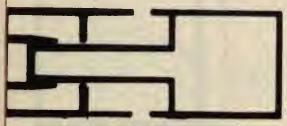
DF-100

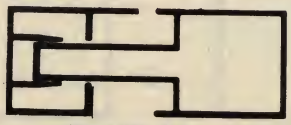
DF-100-1A

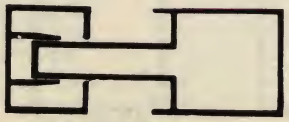
DF-100-2A

SASH ASSEMBLIES AND GLAZING STOPS

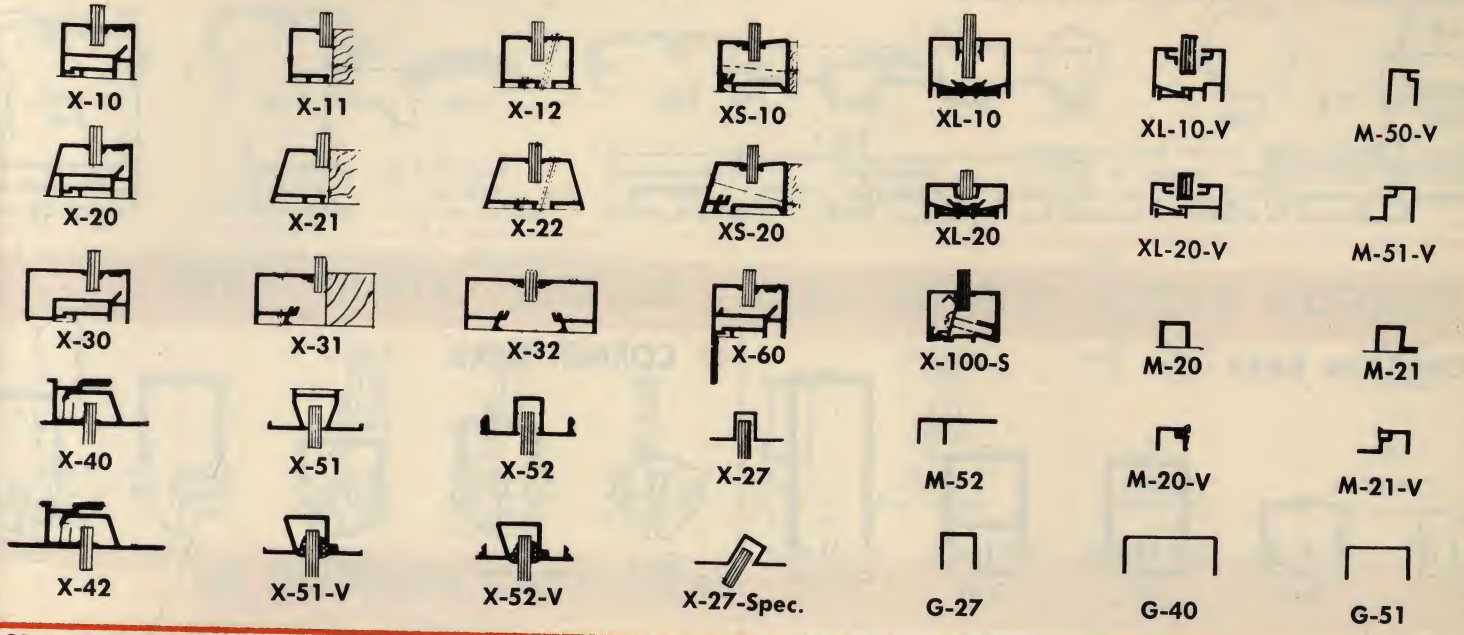

SILL COVERS

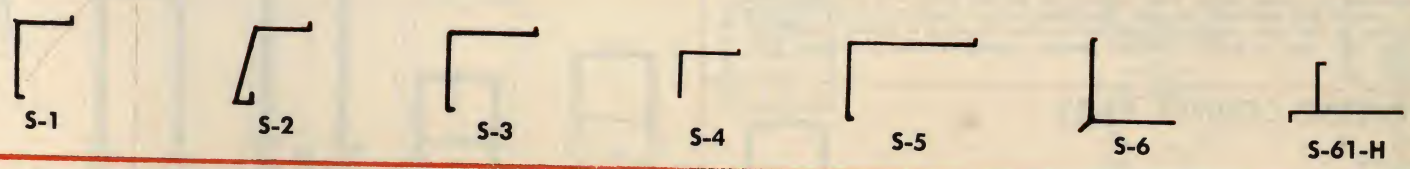

CANOPY FACIAS AND BULKHEADS

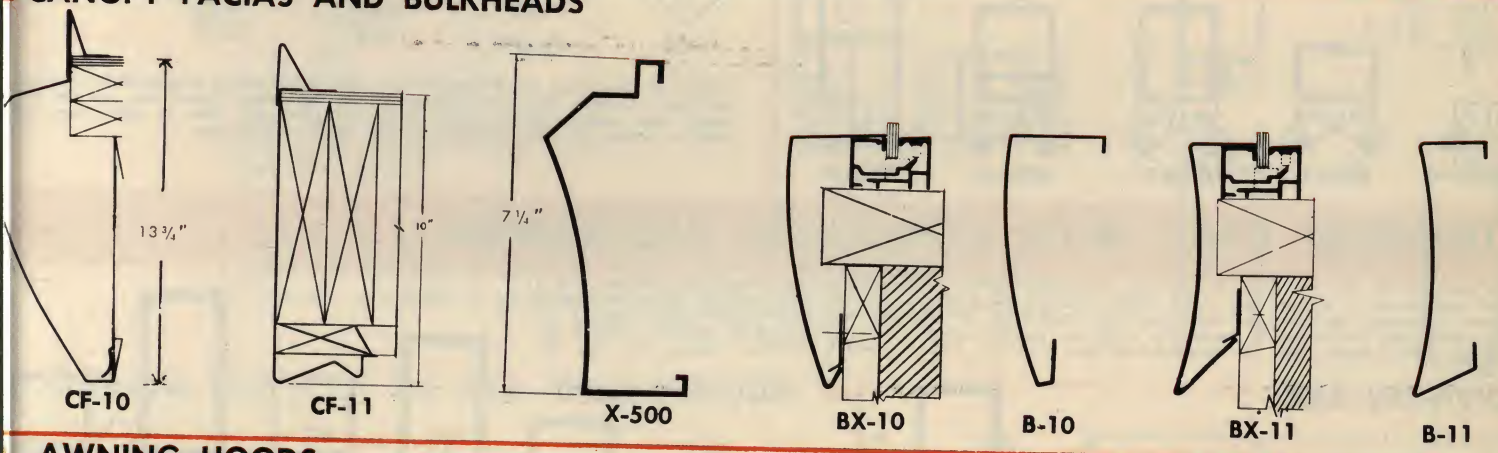

AWNING HOODS

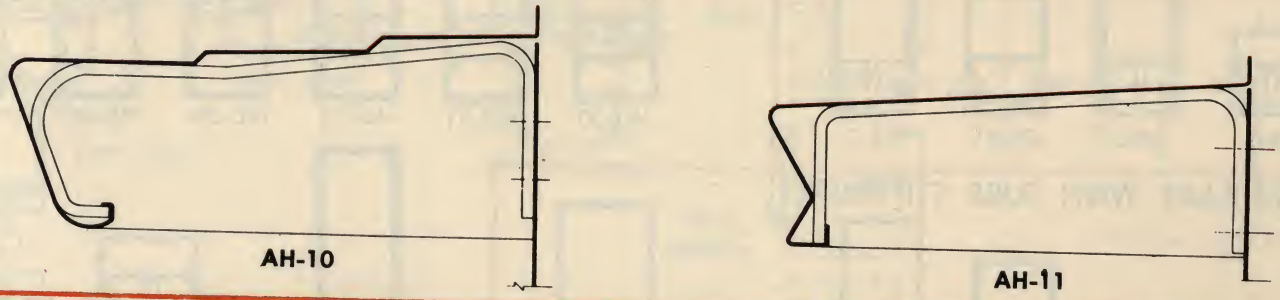

EXTRUDED FACING MATERIAL

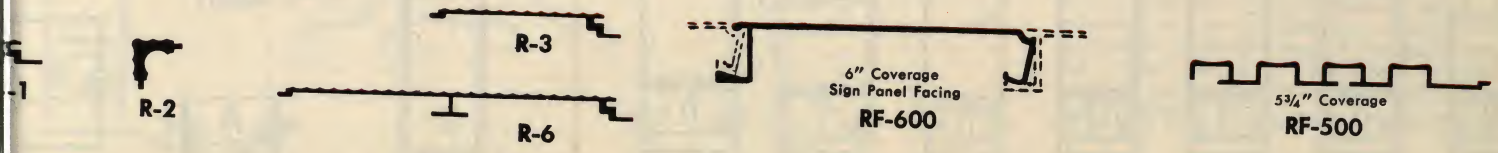

REBCO
ALUMINUM BUILDING PRODUCTS

Scale ¼ Size

PATTERN "F" FACING MATERIAL

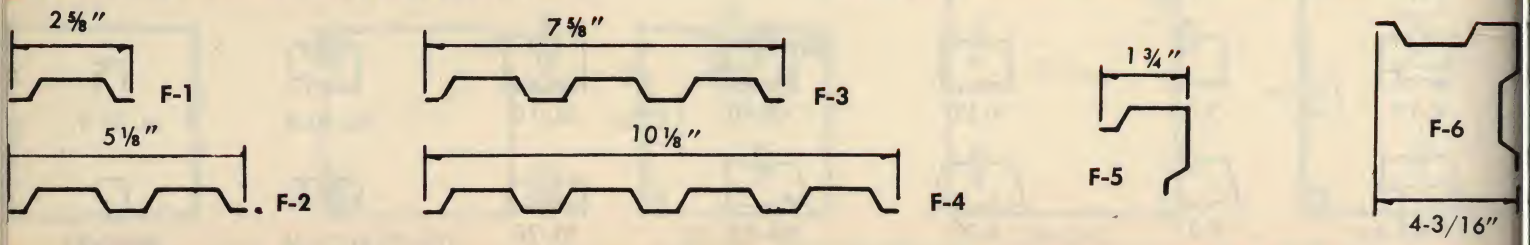

DIVISION BARS - CORNER BARS - REVERSE CORNER BARS

DIVISION BARS

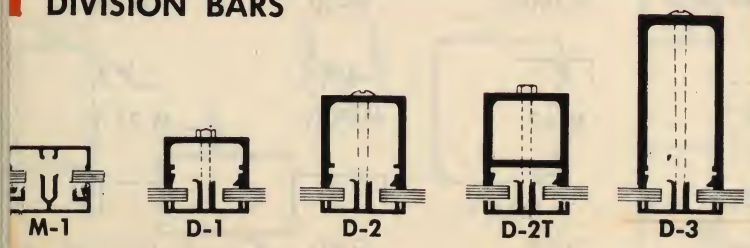

Rebco division bars are manufactured in many additional combinations including ¼" deep and ½" deep faces. Vinyl cushions for the bar faces and aluminum reinforcing cushions are available to meet any glass setting requirement. Bar stiffeners are finished in the same manner as the exterior face insuring a quality installtaion inside and out. Send for Rebco's complete catalog showing full line of division bars.

REVERSE CORNER BARS

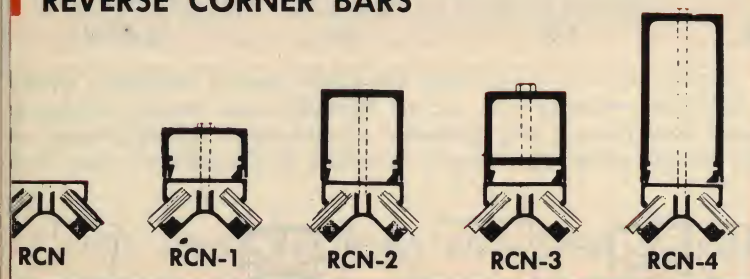

CORNER BARS

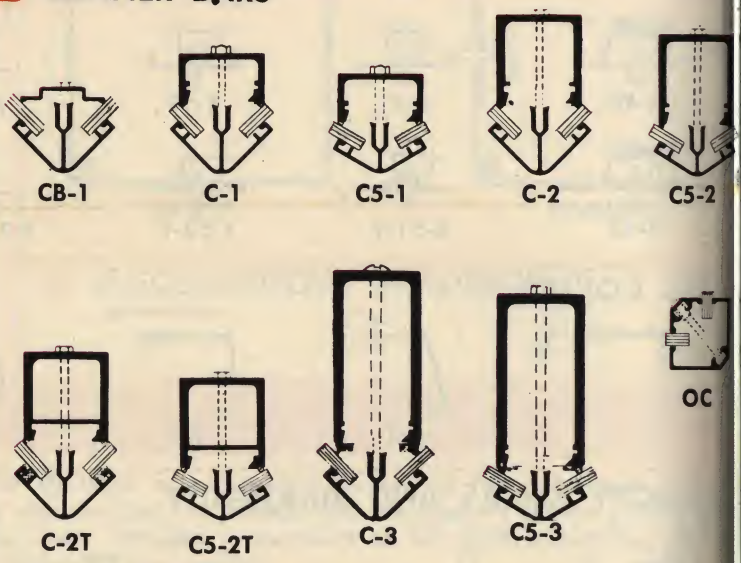

Additional corner bars are manufactured in other combinations incorporating aluminum reinforcing cushions and vinyl cushions for the bar faces. Corner bars are the universal type accommodating angles of 90° to 120° and 120° to 165°. Send for Rebco's complete catalog showing the full line of corner bars.

DIVISION BARS WITH CONCEALED FASTENINGS

Now available for the first time, division and mullion bars without exposed fastenings! First in the industry with a major new concept in division bars, Rebco further enhances the beauty of its store front line by the elimination of exposed fastenings. By combining these bars with new snap on face sash and vinyl glazed frame sections, an entire store front installation is possible in which all exposed screws are eliminated. Many different sections are available with optional vinyl or aluminum cushions. Send for Rebcos complete catalog showing the full line of bars.

DIVISION BARS

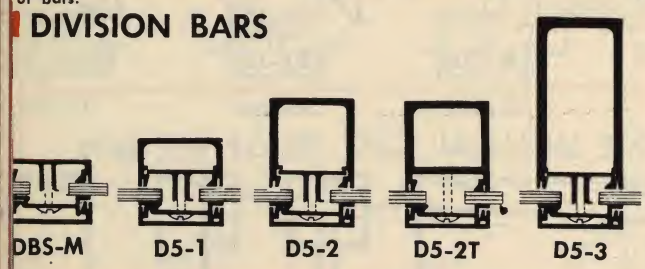

MULLION BARS

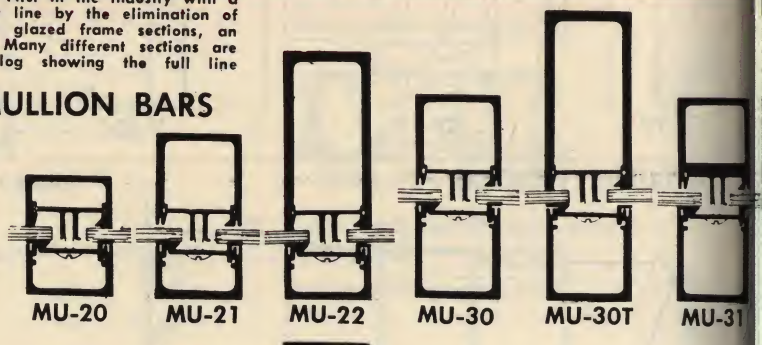

DIVISION BARS WITH TUBE STIFFENERS

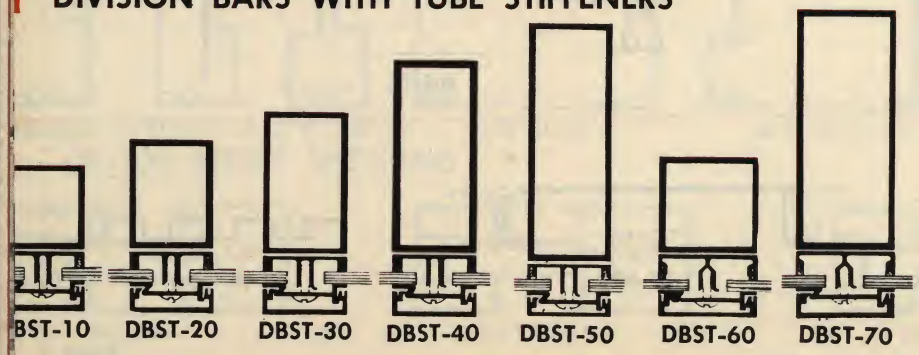

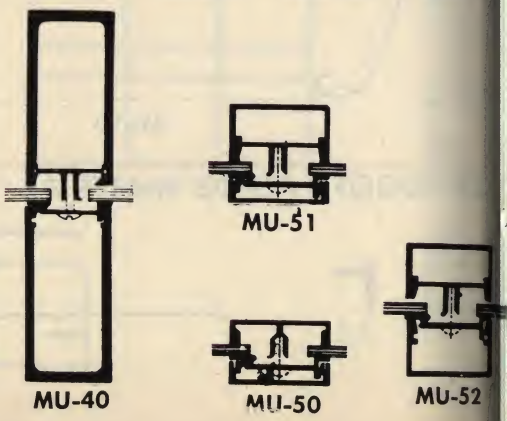

Scale ¼ Size

ALUMINUM HAND RAIL SECTIONS

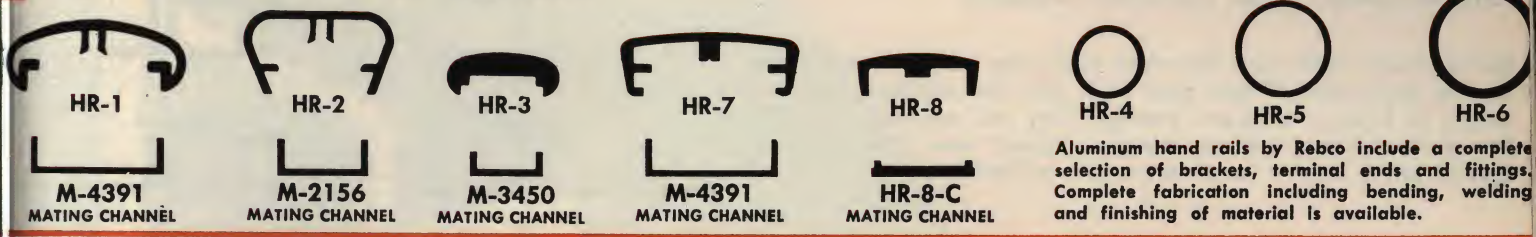

Aluminum hand rails by Rebco include a complete selection of brackets, terminal ends and fittings. Complete fabrication including bending, welding and finishing of material is available.

CHALK AND CORK BOARD MOLDINGS

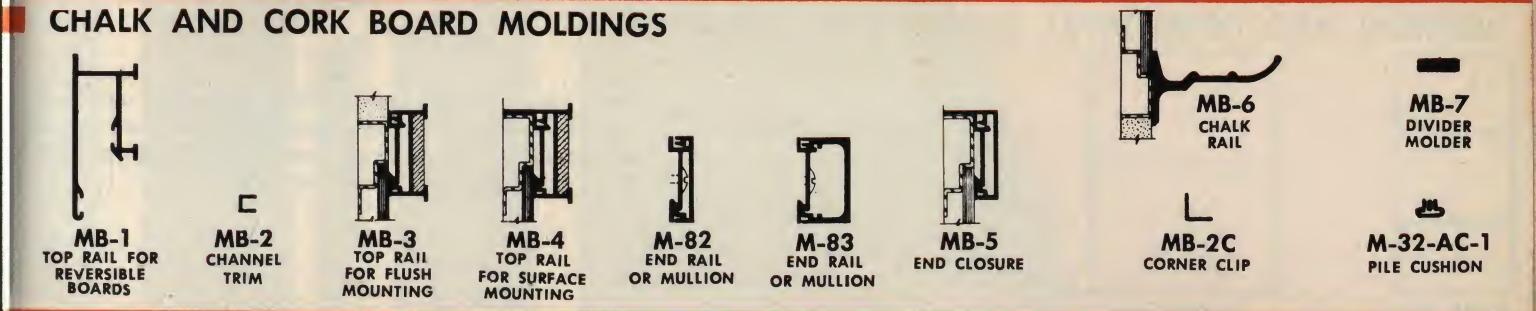

ALUMINUM INTERIOR PARTITIONS

ALUMINUM PARTITION SECTIONS

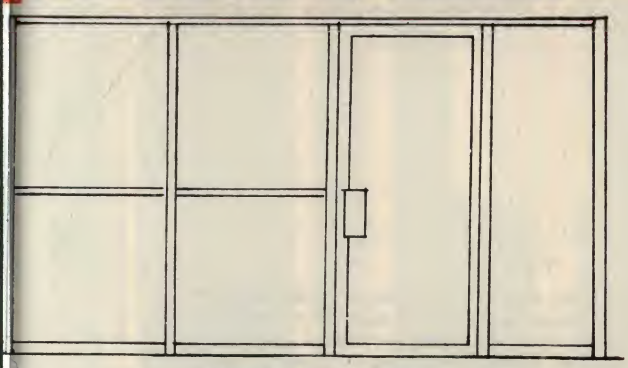

TYPICAL ELEVATION

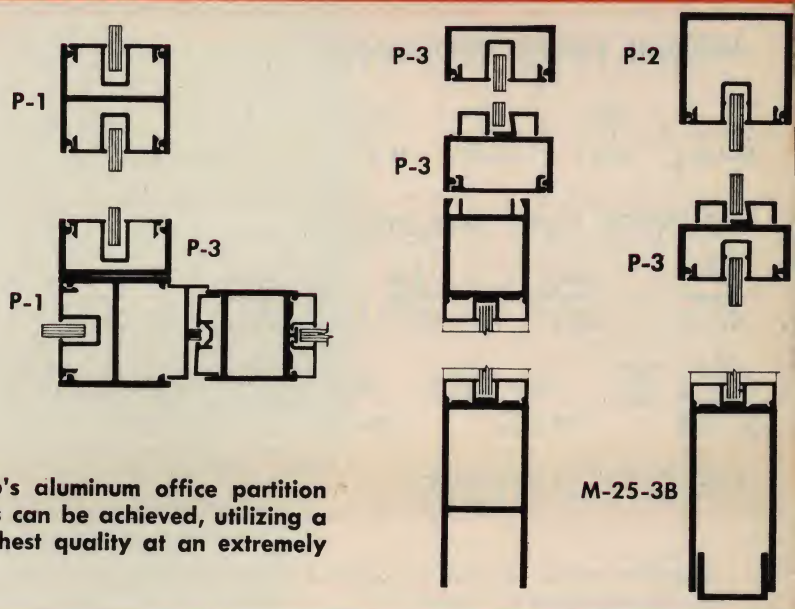

Simplicity, flexibility and beauty of design characterizes Rebco's aluminum office partition sections. Counter height, free standing or floor to ceiling units can be achieved, utilizing a minimum number of sections, resulting in partitions of the highest quality at an extremely economical cost.

ALUMINUM ONE HOUR FIRE WALL PARTITIONS

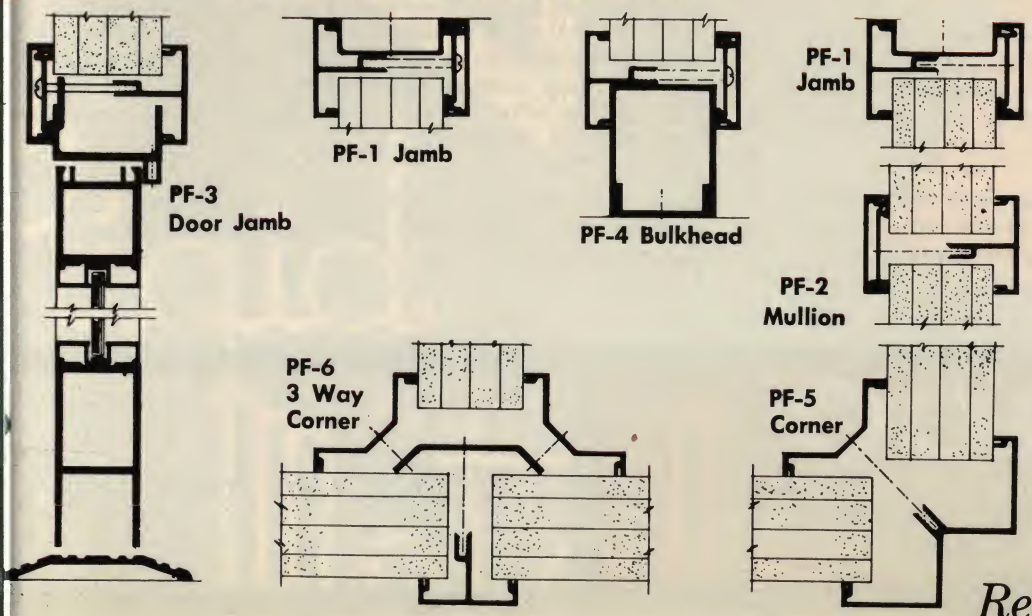

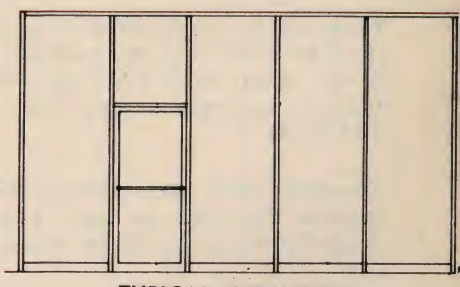

TYPICAL ELEVATION

Rebco fire wall partition moldings are designed for use with 2¼" cement asbestos board. A minimum of exposed fastenings, flexibility of application, speed and ease of installation plus the natural beauty of aluminum combined, result in partitions of outstanding appearance and durability.

Rebco's in front !!!

REBCO
ALUMINUM BUILDING PRODUCTS

SHOWCASE AND ACCESS DOORS

Rebco access doors and showcase doors are made in single and double door units. Sliding door units are also available and are shown in Rebco's complete catalog. They are especially suitable for shadow boxes, bulletin boards, display cases and directory boards where narrow faced doors are required.

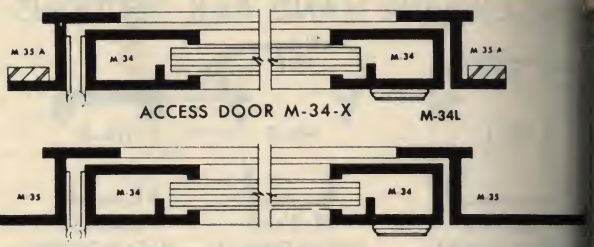

ACCESS DOOR M-34-X

DISPLAY CASE DOOR M-35-X

VERTICAL AND HORIZONTAL SLIDING PASS WINDOWS

Custom Type

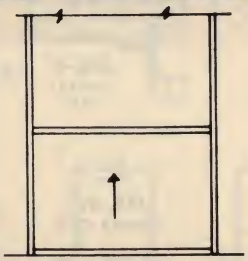
Standard Type

STOCK SIZES

12" x 36"
18" x 36"
24" x 42"
32" x 48"
36" x 48"

Both pass windows are complete packaged units including all hardware, frames, glass stops, muntins and locking devices. Screws are also available. Send for Rebco's Store Front Catalog for full details.

MIRROR FRAMES

MIRROR FRAME MOLDINGS

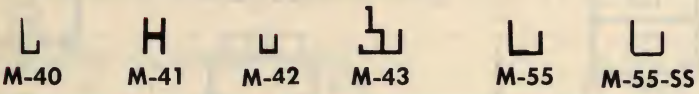
M-40 M-41 M-42 M-43 M-55 M-55-SS

COUNTER POST MOLDINGS

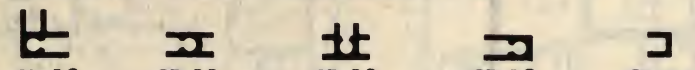
CP-10 CP-11 CP-12 CP-13 CP-14

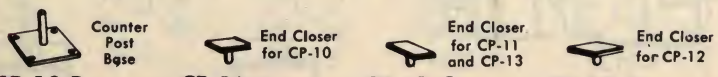
Counter Post Base — CP-10-B
End Closer for CP-10 — CP-10-C
End Closer for CP-11 and CP-13 — CP-11-C
End Closer for CP-12 — CP-12-C

STAINLESS STEEL MIRROR FRAMES

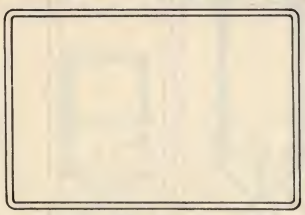
ELEVATION

Rebco's stainless steel mirror frames are theft resistant due to the unique wall bracket method of hanging. Frames include hardboard back, galvanized steel backing and special mirror frame hangers. Stainless steel shelves are also available.

VERTICAL SECTION

SPECIFICATIONS

Storefront metal shall be as detailed on the drawings and as manufactured by Rebco, Inc., Los Angeles, Calif., and West New York, N. J.

Aluminum shall be of 6063-T5 alloy, and exposed surfaces shall be finely ground, polished and buffed to a mirror finish. Metal shall then be given a polished alumilite finish in accordance with Alcoa specification "Alumilite 204-A1-R1."

Storefront metal and moldings shall be set in their correct location and shall be level, plumb, square and at their proper elevation and plane, and in alignment with all work.

Entrance units shall be complete factory assemblies including doors, frames, sidelights, transom and hardware. Corners of doors shall be accurately joined and fitted with a lapped, butt joint and welded. The weld shall thoroughly penetrate the material and produce a complete fusion of metal between stiles and rails. All welding shall be on the unexposed surfaces to prevent pitting, discoloration, weld halo or other surface imperfections. No mechanical joints will be permitted.

Doors shall be glazed using vinyl strips provided. Glass shall be blocked in doors using special blocking screw provided with each door.

REBCO
INCORPORATED
340 NORTH AVE. 23, LOS ANGELES 31, CALIFORNIA, CAPITOL 2-9108
LACKAWANNA AVENUE, WEST PATERSON, NEW JERSEY

Rebco's in front !!!

Digitized by:

ASSOCIATION
FOR
PRESERVATION
TECHNOLOGY,
INTERNATIONAL
www.apti.org

BUILDING
TECHNOLOGY
HERITAGE
LIBRARY

https://archive.org/details/buildingtechnologyheritagelibrary

From the collection of:

Carol J. Dyson, AIA